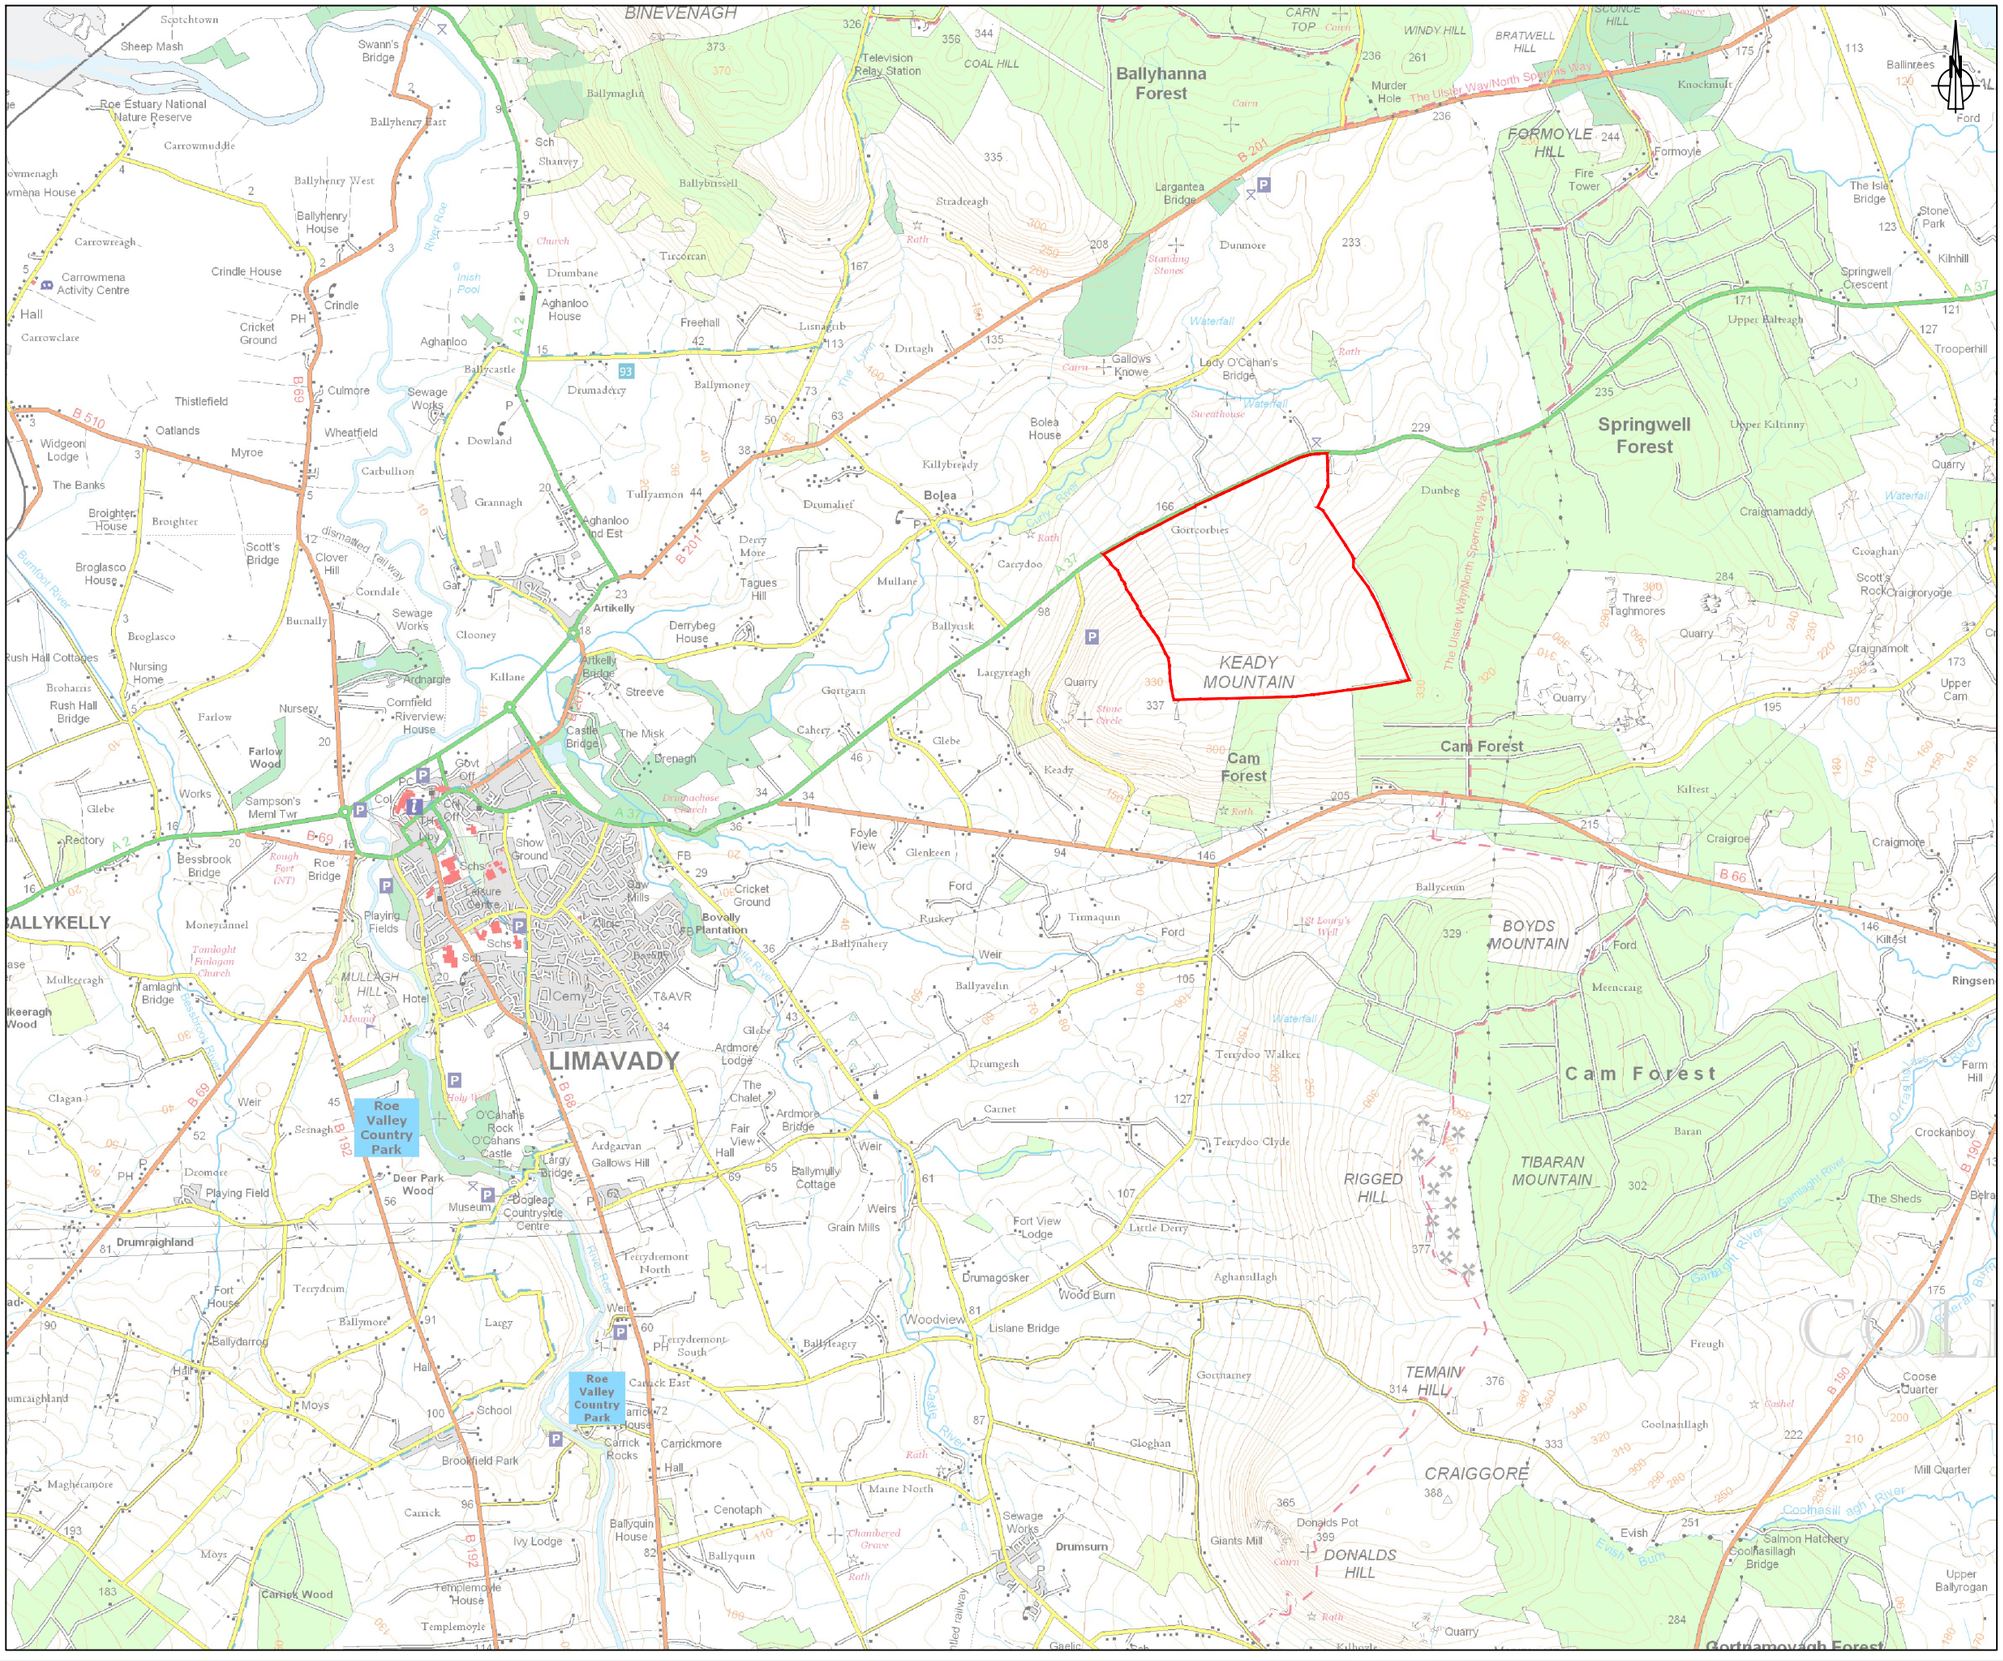

THE LAND & PROPERTY SERVICES INTELLECTUAL PROPERTY IS CROWN COPYRIGHT AND IS REPRODUCED WITH THE PERMISSION OF LAND & PROPERTY SERVICES UNDER DELEGATED AUTHORITY FROM THE CONTROLLER OF HER MAJESTY'S STATIONERY OFFICE, © CROWN COPYRIGHT AND DATABASE RIGHT 2017 LICENCE NO. 242.

KEY:

SITE LOCATION
(BOUNDARY TAKEN FROM RES DWG. 03219D2501-03)

ISSUE	DRAWN	CHKD	APPD	DATE	REVISION NOTES
03	CT	GM	SM	06-11-2017	ES BORDER ADDED
02	DJK	EM	DM	01-08-2016	NEW SITE BOUNDARY ADDED
01	BC	EM	KM	20-01-2016	FIRST ISSUE

LAYOUT DWG: N/A
T-LAYOUT NO.: N/A

DRAWING NUMBER
03219D2202-03

COORDS: IRISH NATIONAL GRID

PURPOSE: PRELIMINARY

SCALE: 1:50,000
ORIGINAL PLOT SIZE: A3

PROJECT TITLE
DUNBEG SOUTH
WIND FARM

DRAWING TITLE
SITE LOCATION MAP

THIS DRAWING IS THE PROPERTY OF RENEWABLE ENERGY SYSTEMS LIMITED AND NO REPRODUCTION MAY BE MADE IN WHOLE OR IN PART WITHOUT PERMISSION

BEAUFORT COURT, EGG FARM LANE,
KINGS LANGLEY, HERTS WD4 8LR.
TEL +44 (0) 1923 299200
FAX +44 (0) 1923 299299